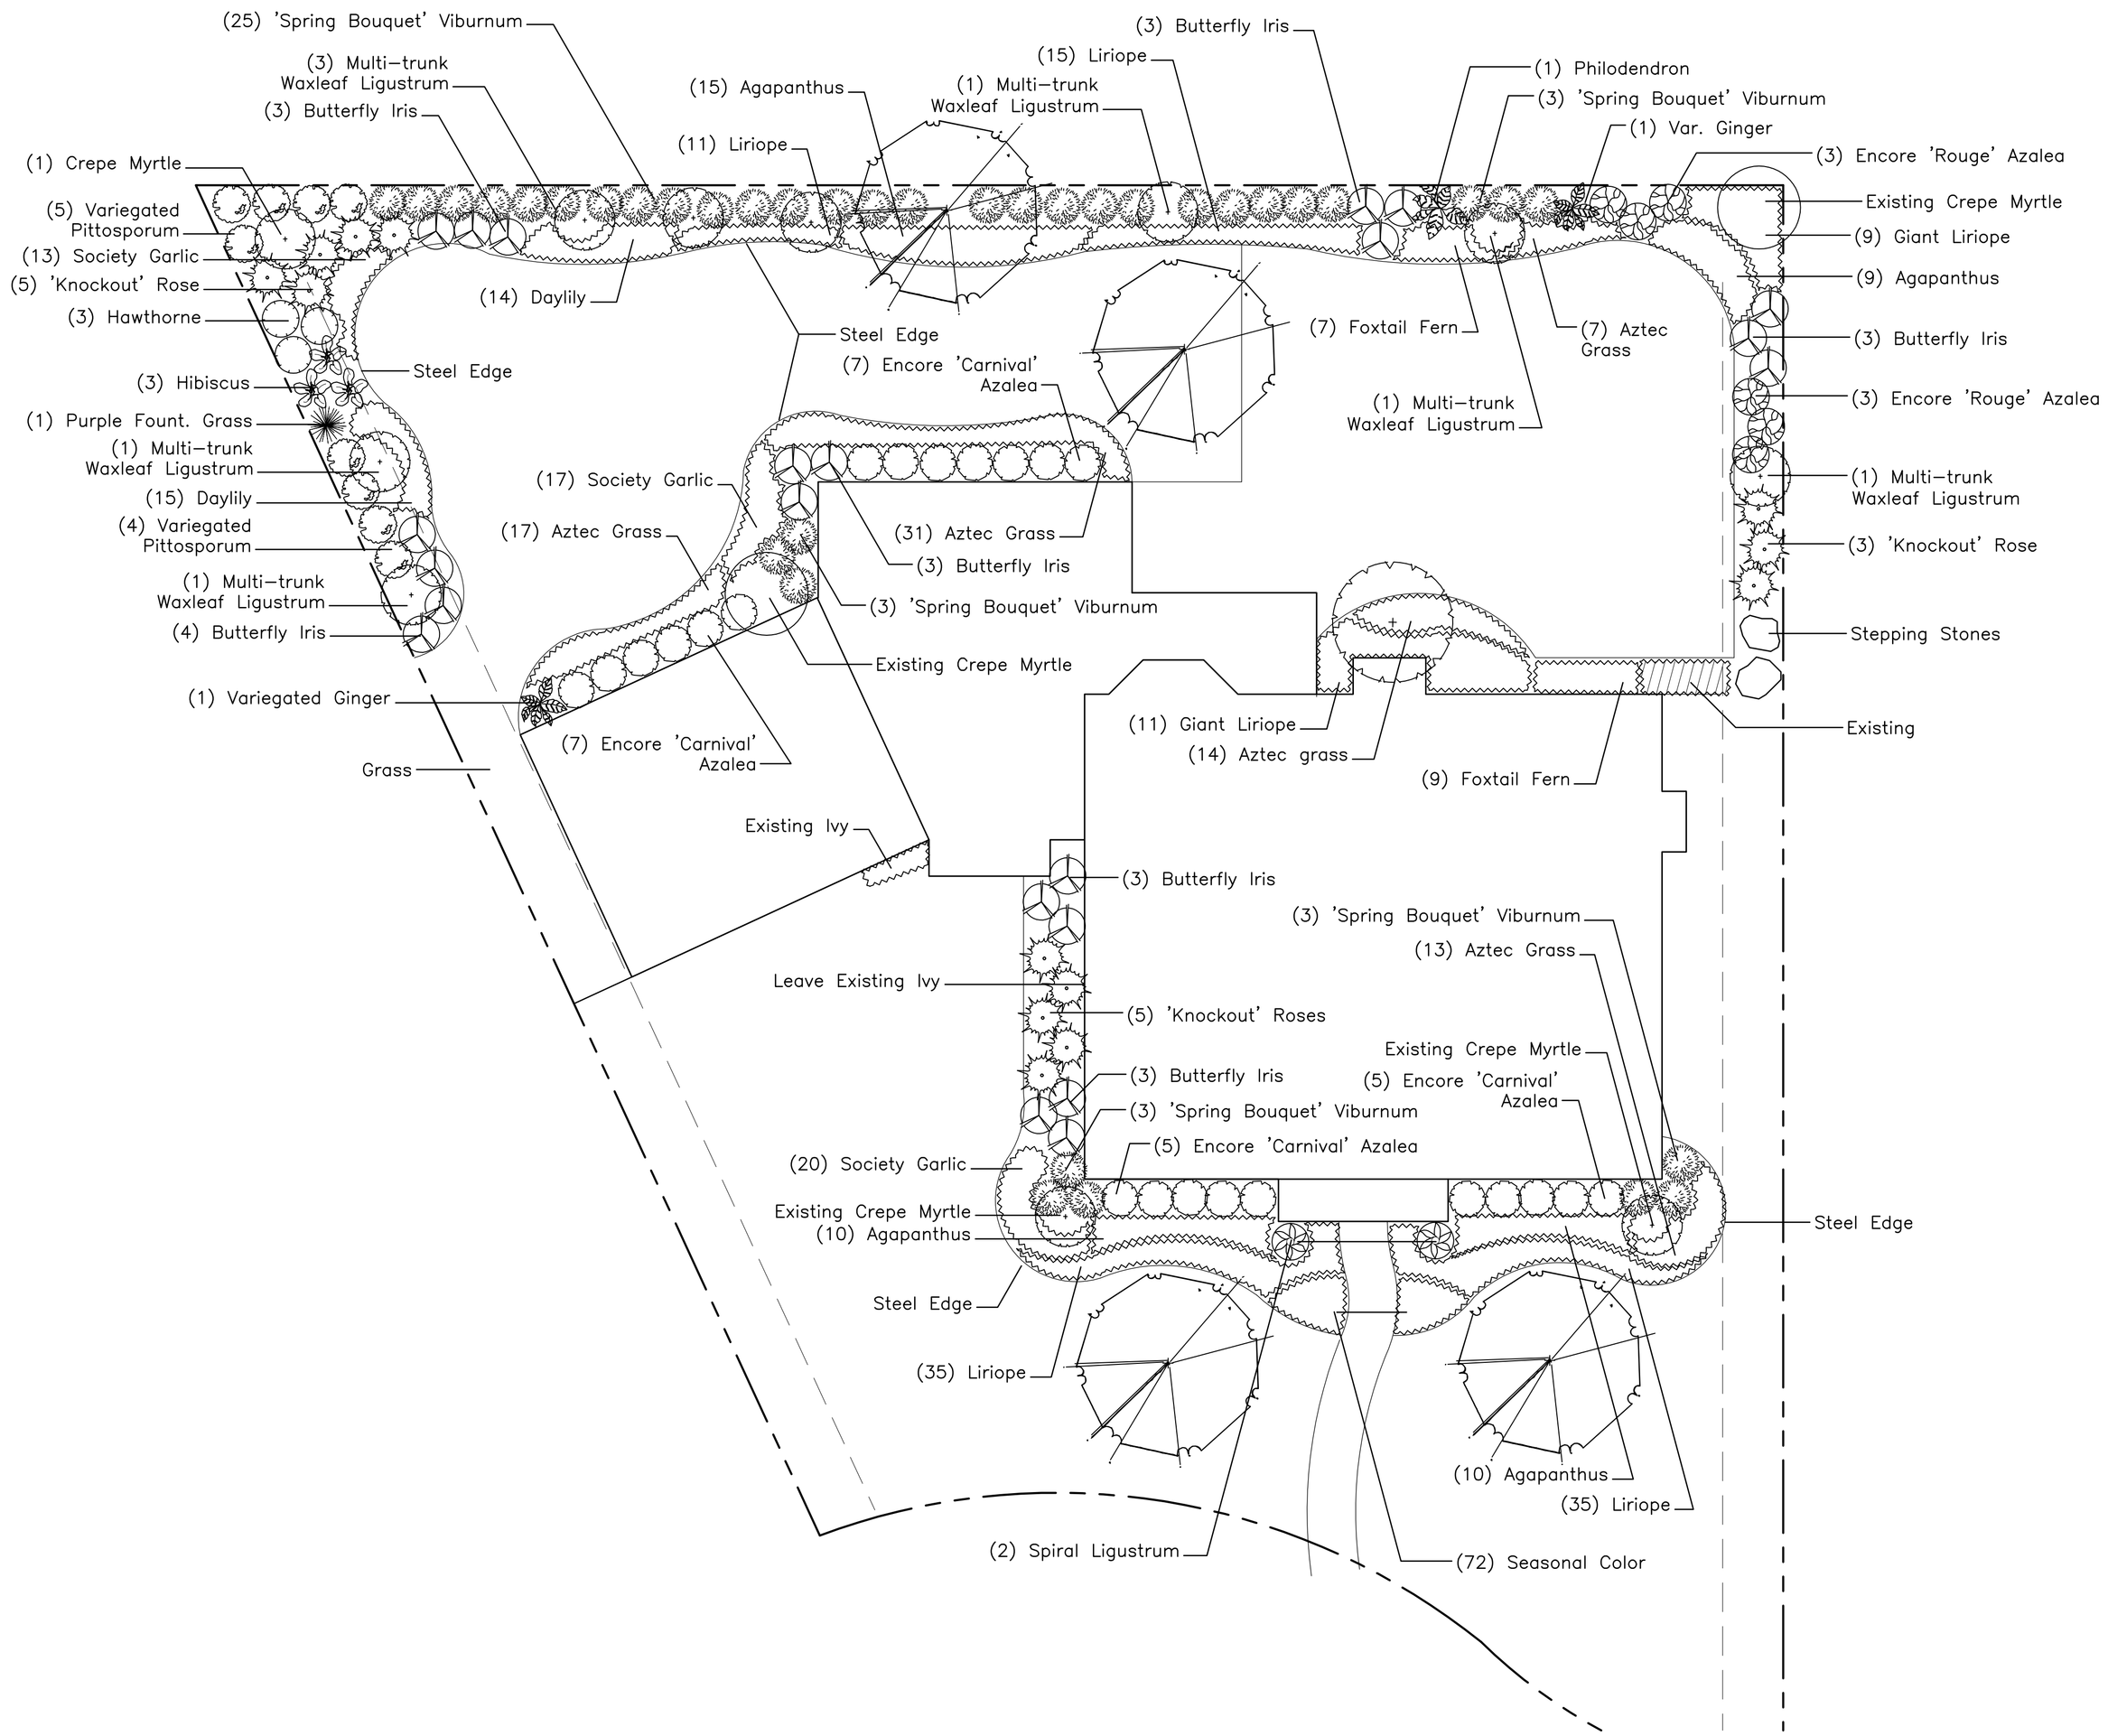

Landscape Plan

Scale: 1/8" = 1'-0"

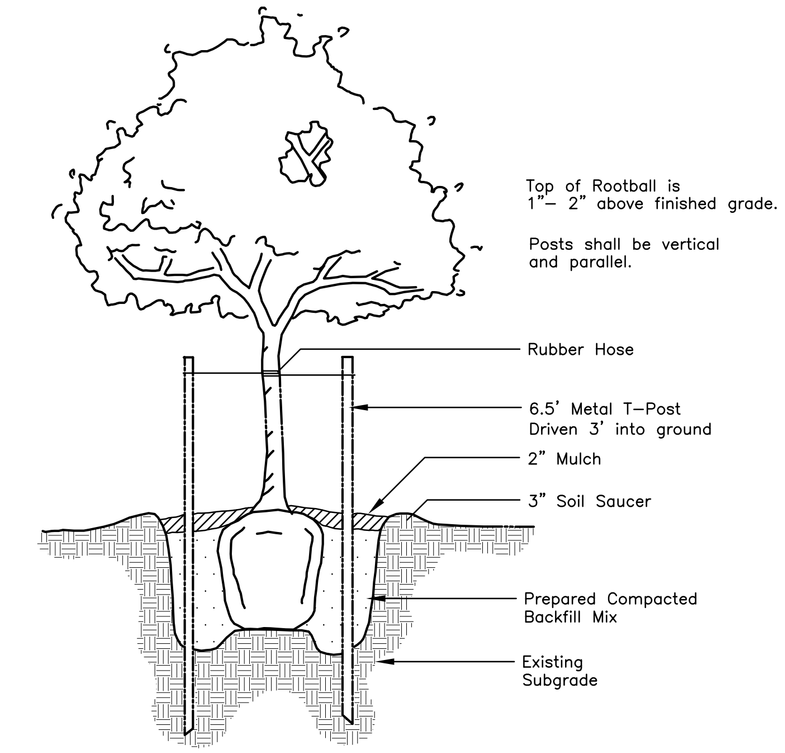

1 Tree Planting
N.T.S.

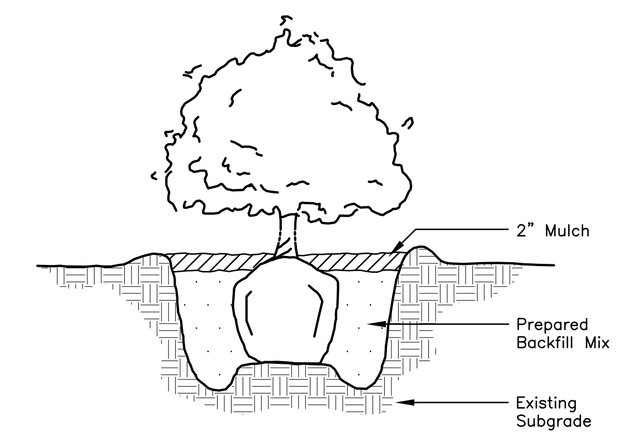

2 Shrub Planting
N.T.S.

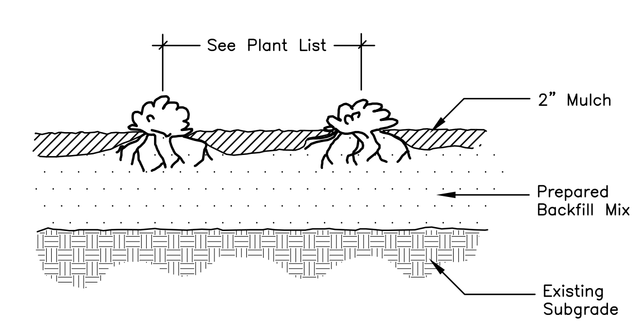

3 Groundcover Planting
N.T.S.

Nicholls Residence

GREENSCAPE ASSOCIATES
P.O. Box 751
Rosenberg, Texas 77471
tel: 281.341.9975.
fax: 281.341.5419
www.greenscapeassociates.com

CopyRight, 2006
GreenScape Associates, LLC
All Rights Reserved

Project #:
Date:
Drawn:
Checked:

Revisions:

Sheet:

L1.01

Landscape Plan