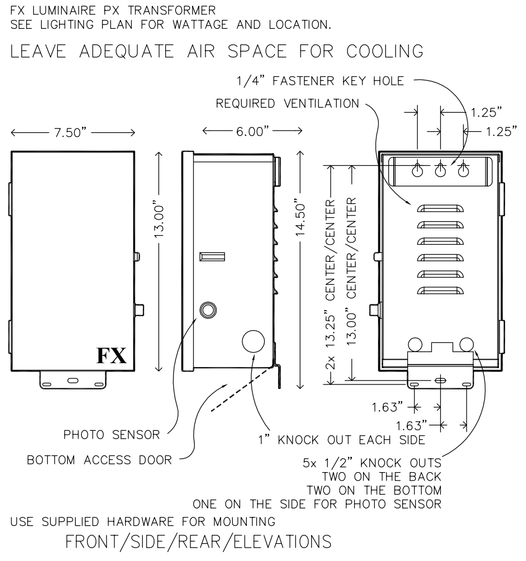

PX300 & PX600 TRANSFORMER
FX LUMINAIRE

SCALE: NOT TO SCALE

©2000 FX LUMINAIRE

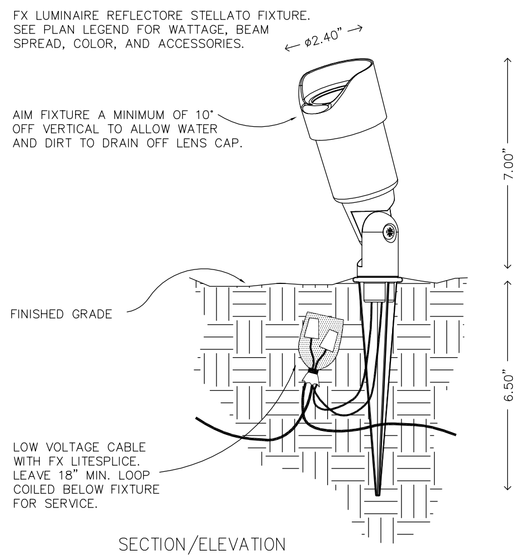

REFLECTORE STELLATO (RS)
FX LUMINAIRE – SPIKEMOUNT

SCALE: NOT TO SCALE

©2000 FX LUMINAIRE

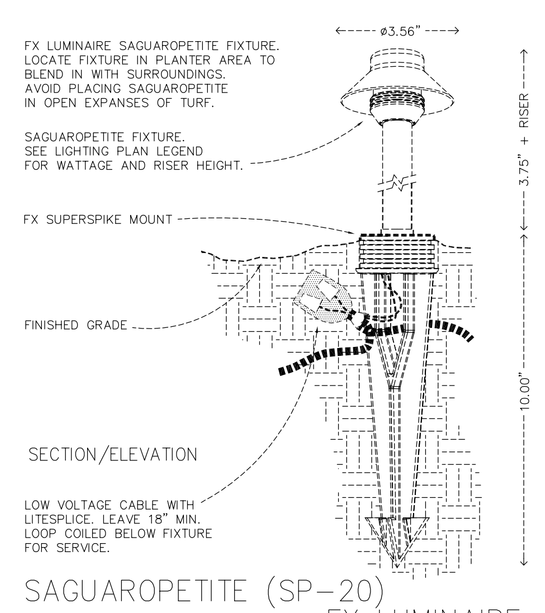

SAGUAROPETITE (SP-20)
FX LUMINAIRE
SUPERSPIKE MOUNT

SCALE: NOT TO SCALE

©2000 FX LUMINAIRE

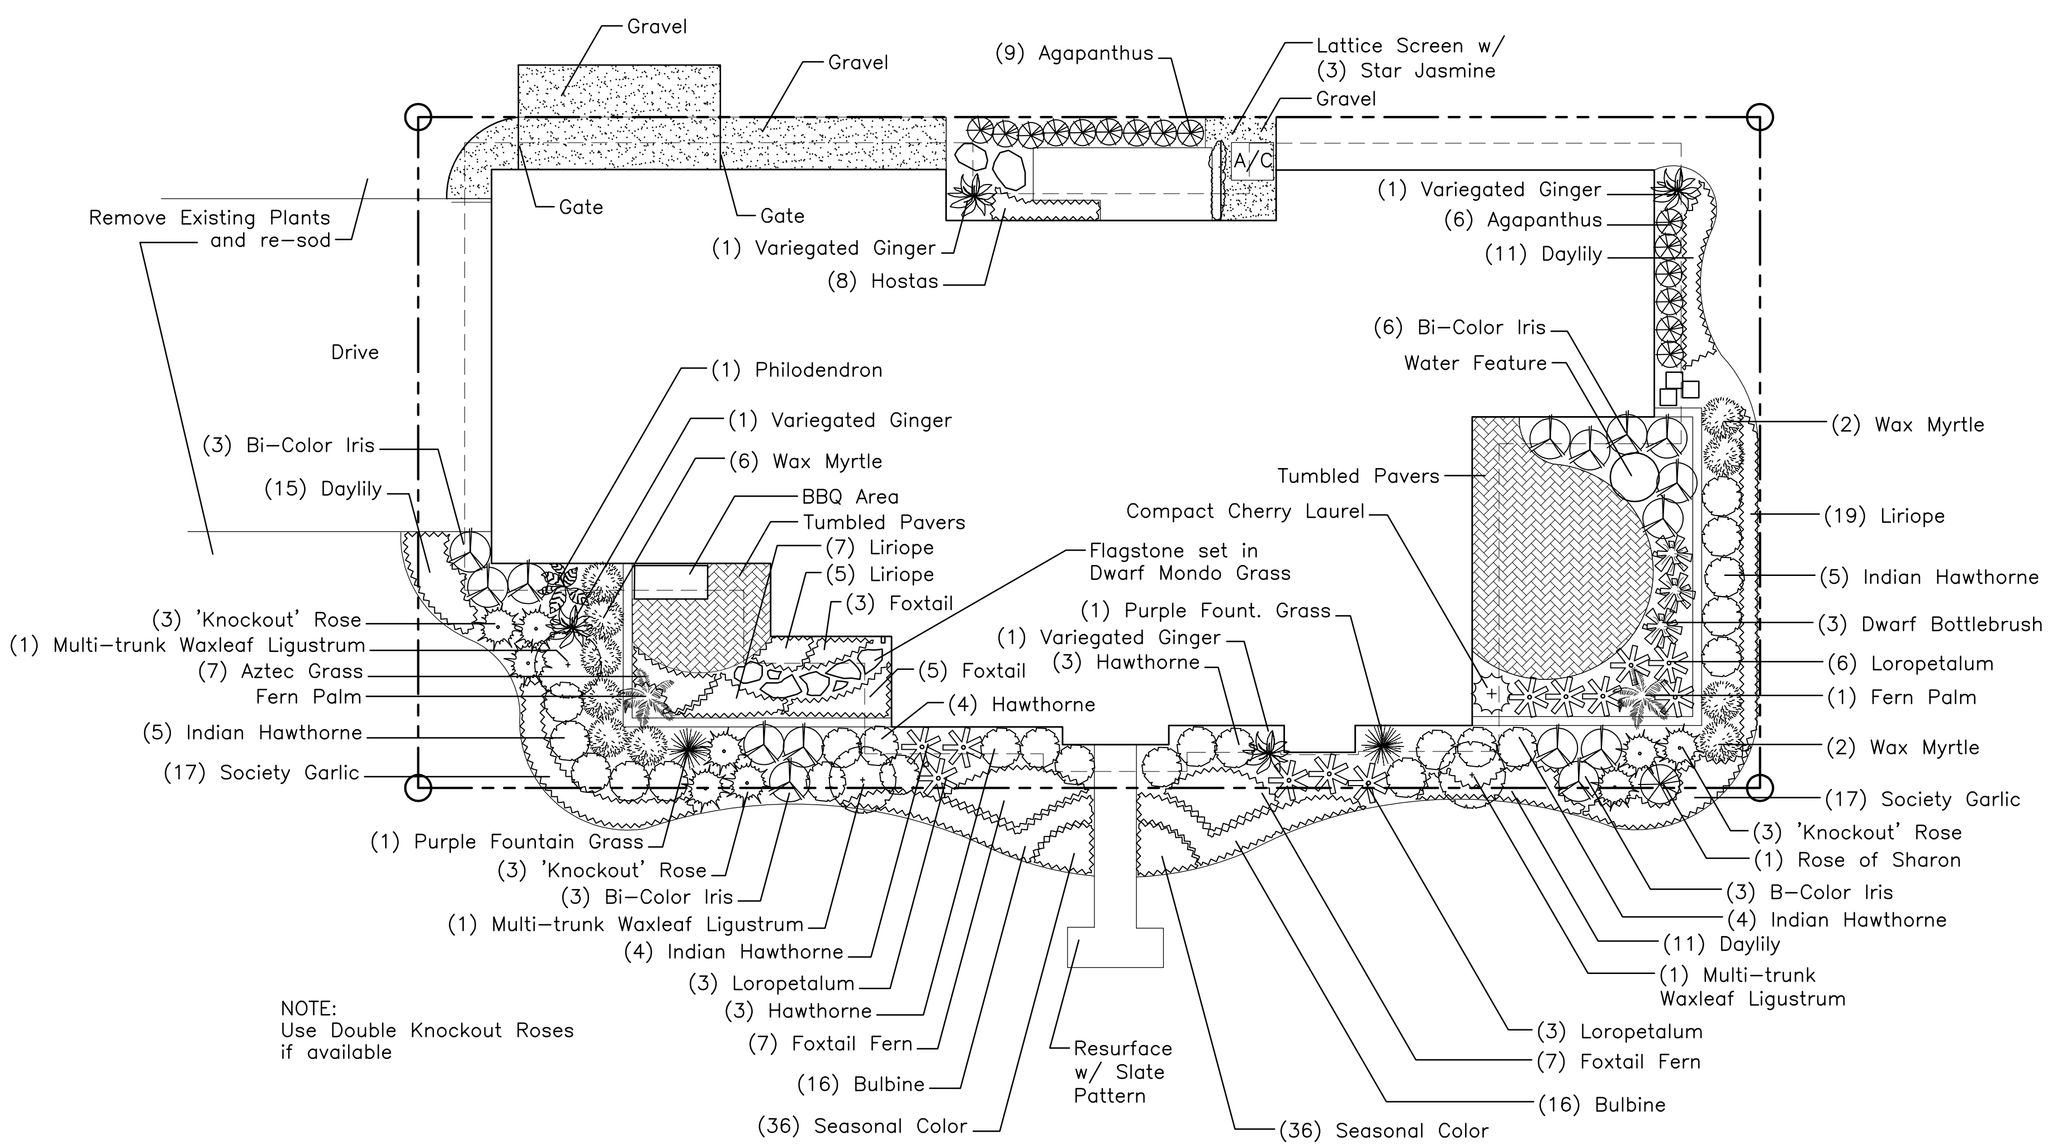

Landscape Plan

Scale: 1/8" = 1'-0"

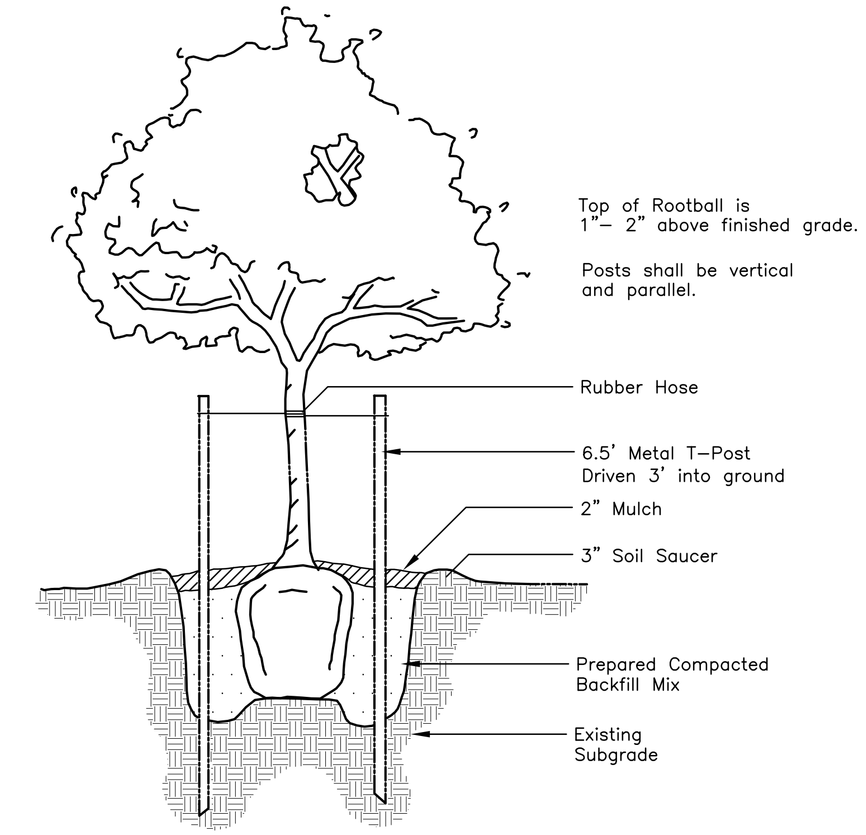

1 Tree Planting
N.T.S.

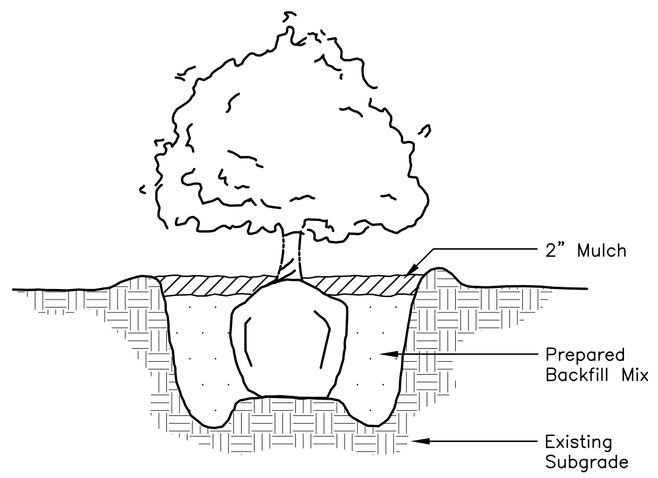

2 Shrub Planting
N.T.S.

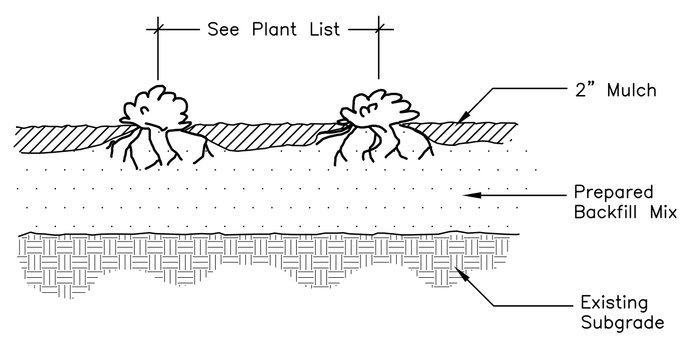

3 Groundcover Planting
N.T.S.

Childers Residence

GREENSCAPE ASSOCIATES
P.O. Box 751
Rosenberg, Texas 77471
tel: 281.341.9975.
fax: 281.341.5419
www.greenscapeassociates.com

CopyRight, 2006
GreenScape Associates, LLC
All Rights Reserved

Project #:
Date: 04.24.06
Drawn:
Checked:

Revisions:

Sheet:

L1.01

Landscape Plan